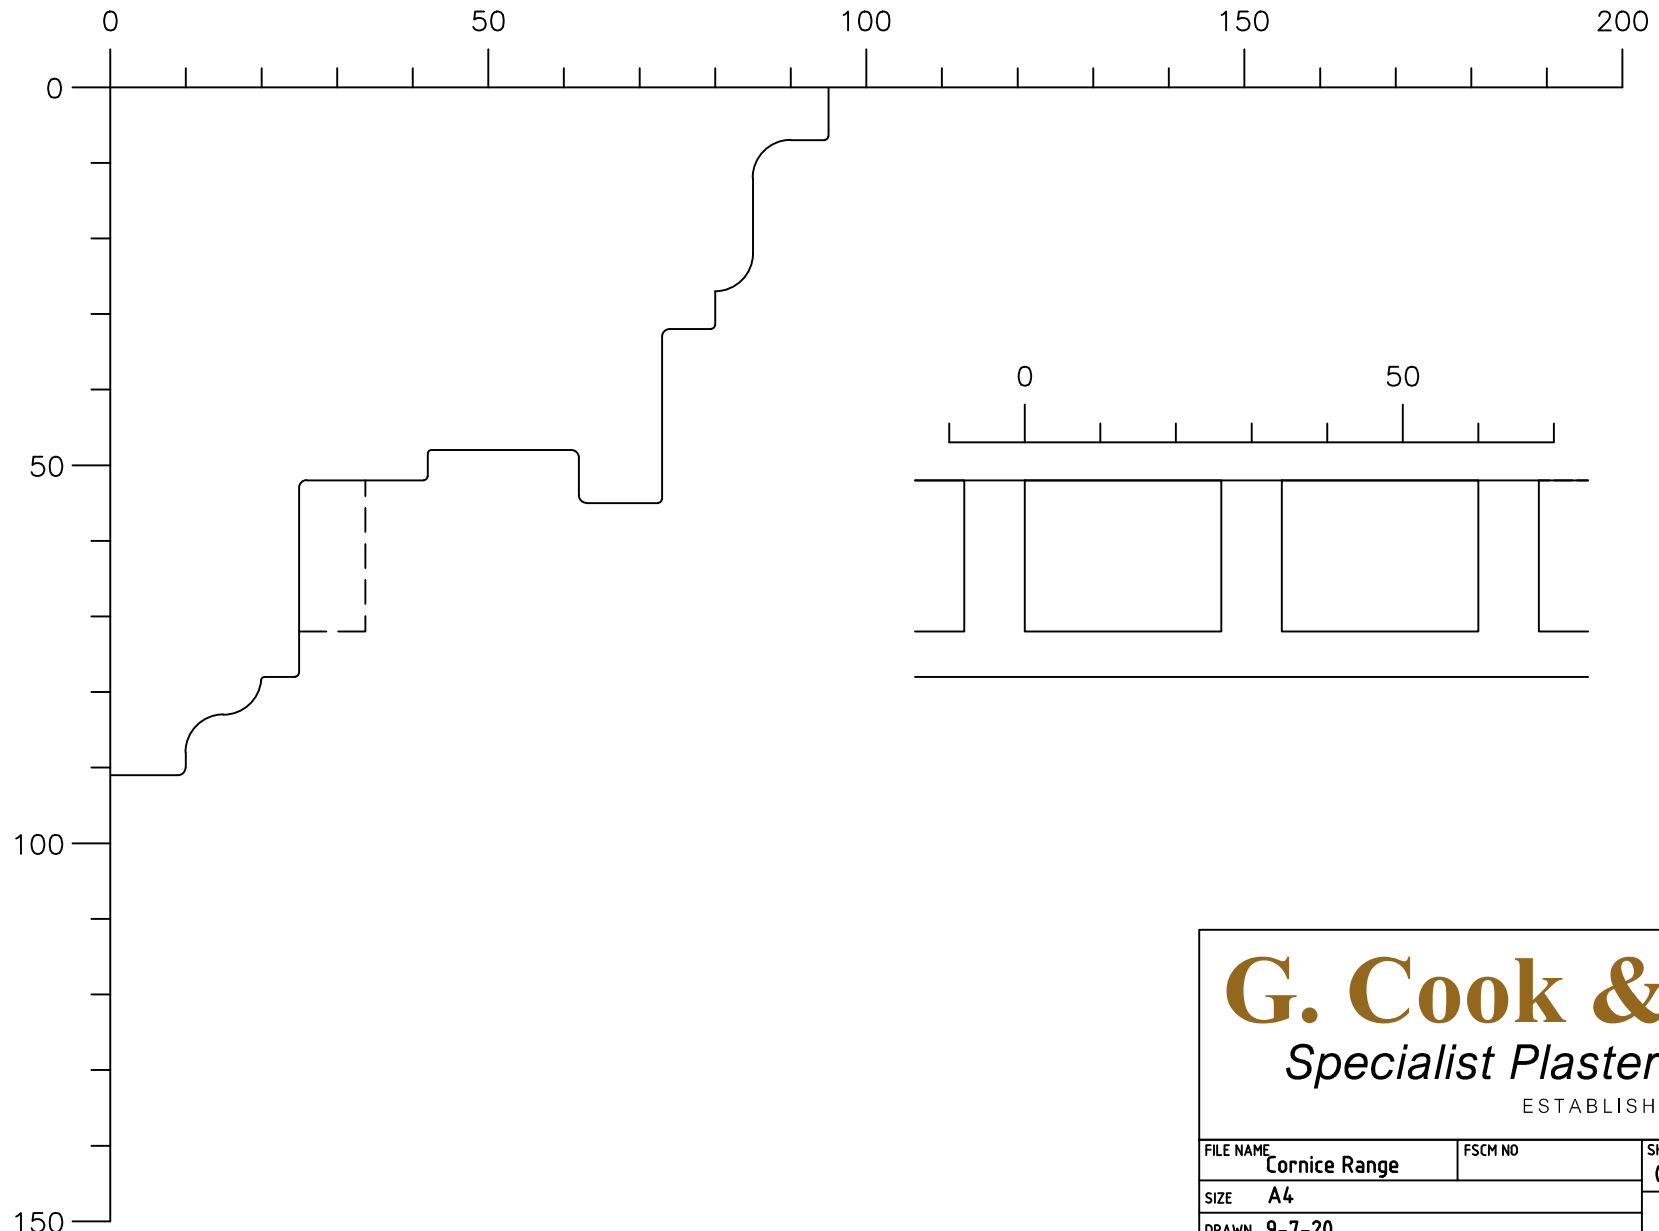

G. Cook & Sons Ltd

Specialist Plastering Contractors

ESTABLISHED 1887

FILE NAME Cornice Range	FSCM NO	SHEET 01 of 01	SCALE 1:1
SIZE A4		G Cook & Sons - Stock Cornice Range	
DRAWN 9-7-20			
CHECK 9-7-20 JRC		Cornice - C31	
APPR. 9-7-20 JRC			
ISSUED			
REV A		DWG NO GCS - C31A	
CONTRACT NO Stock			